I-880 / MARINA BOULEVARD

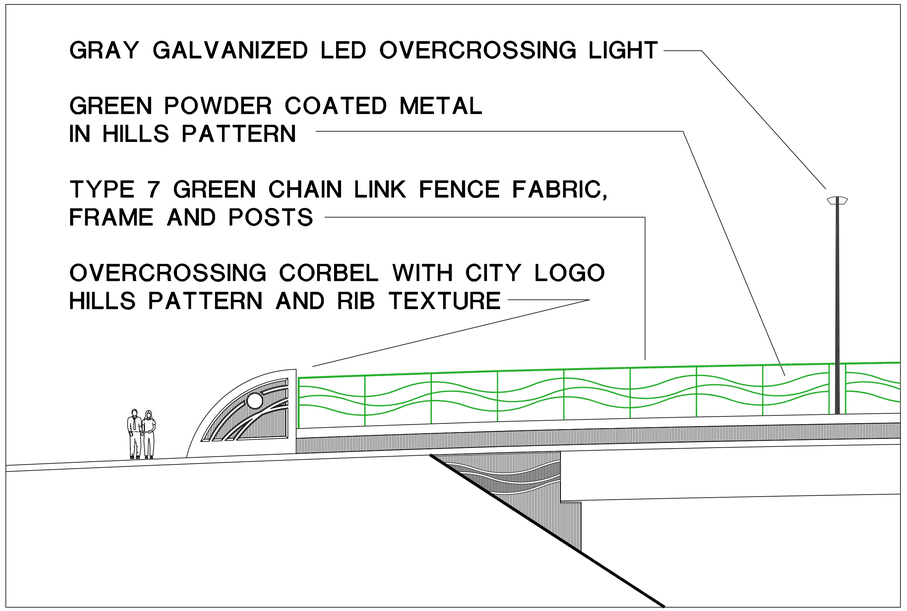

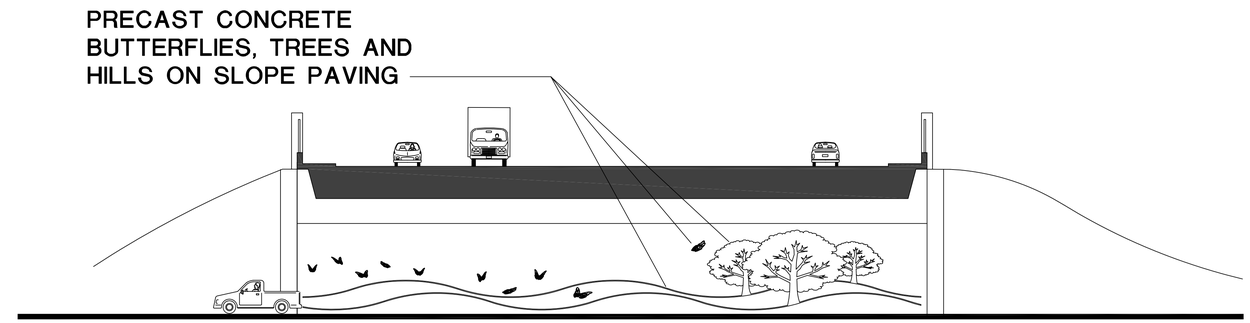

2:1 SLOPE PAVING PATTERN UNDER MARINA BOULEVARD OVERCROSSING

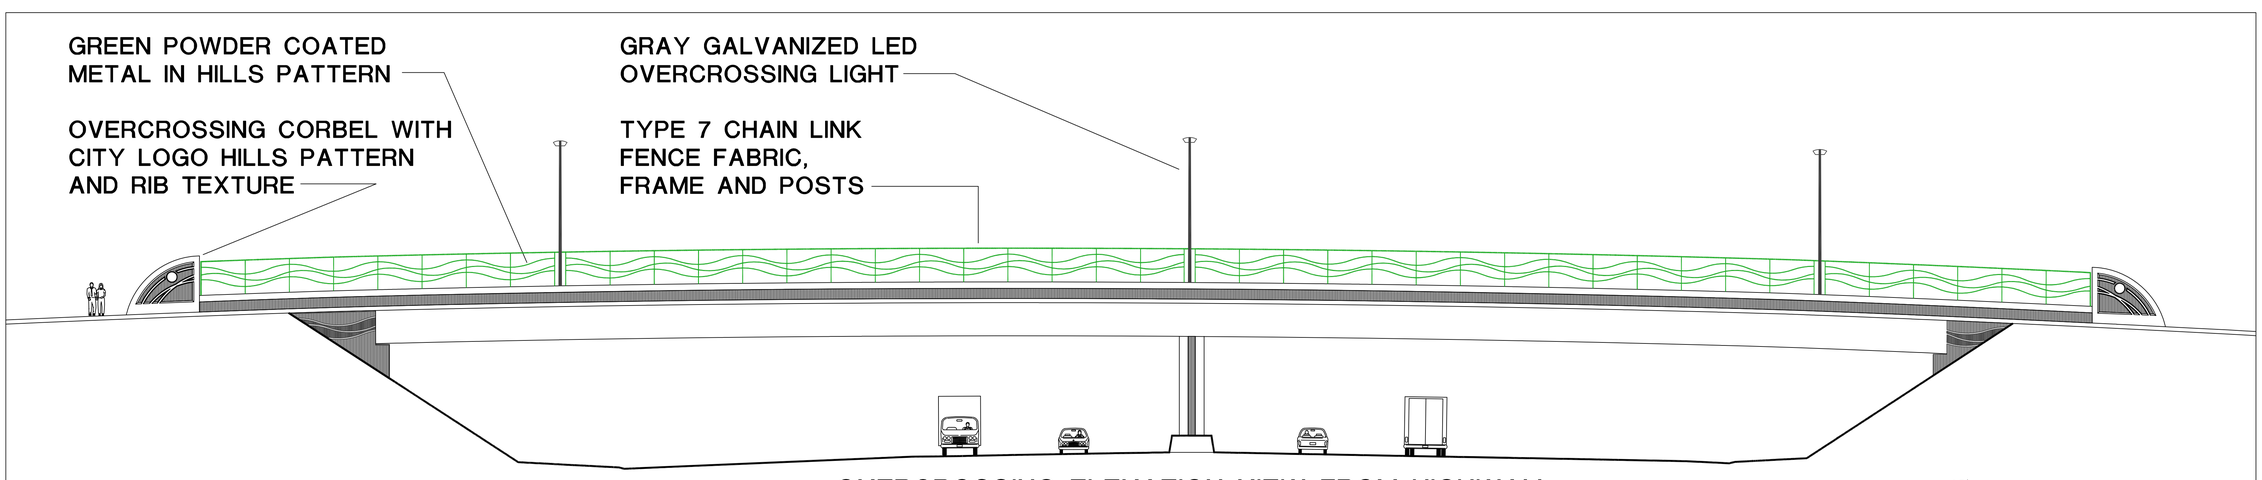

OVERCROSSING ELEVATION VIEW FROM HIGHWAY

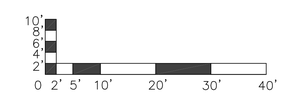

I-880 VIEW SOUTHBOUND MARINA BOULEVARD OC - BUTTERFLIES AND HILLS THEME