I-880 / DAVIS STREET

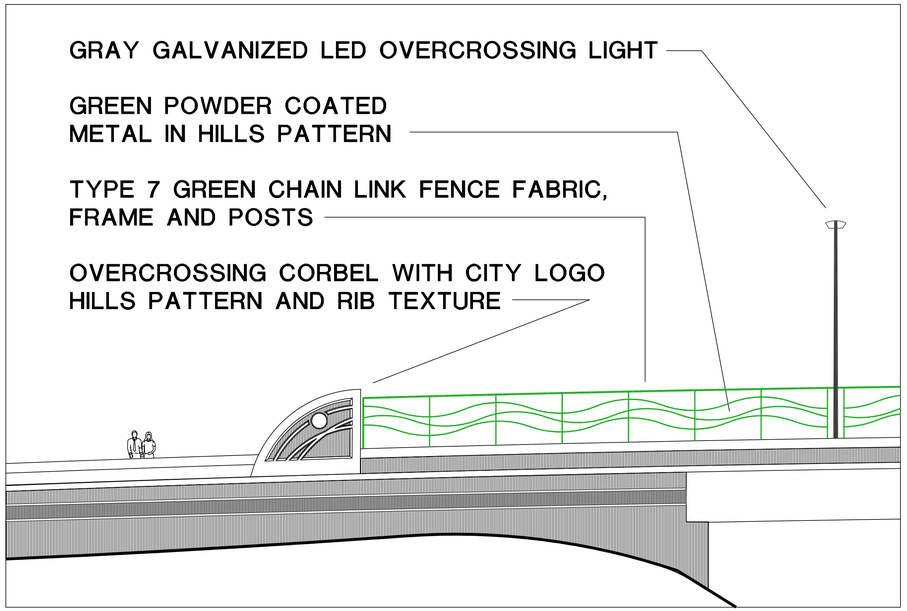

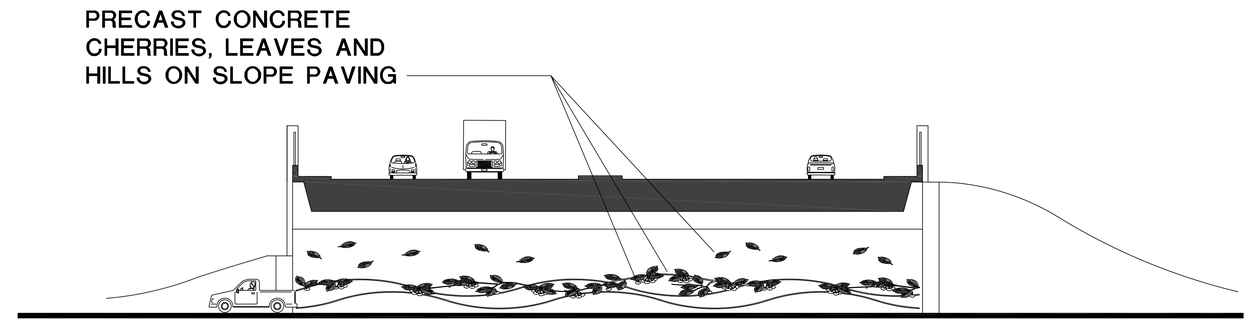

2:1 SLOPE PAVING PATTERN UNDER DAVIS STREET OVERCROSSING

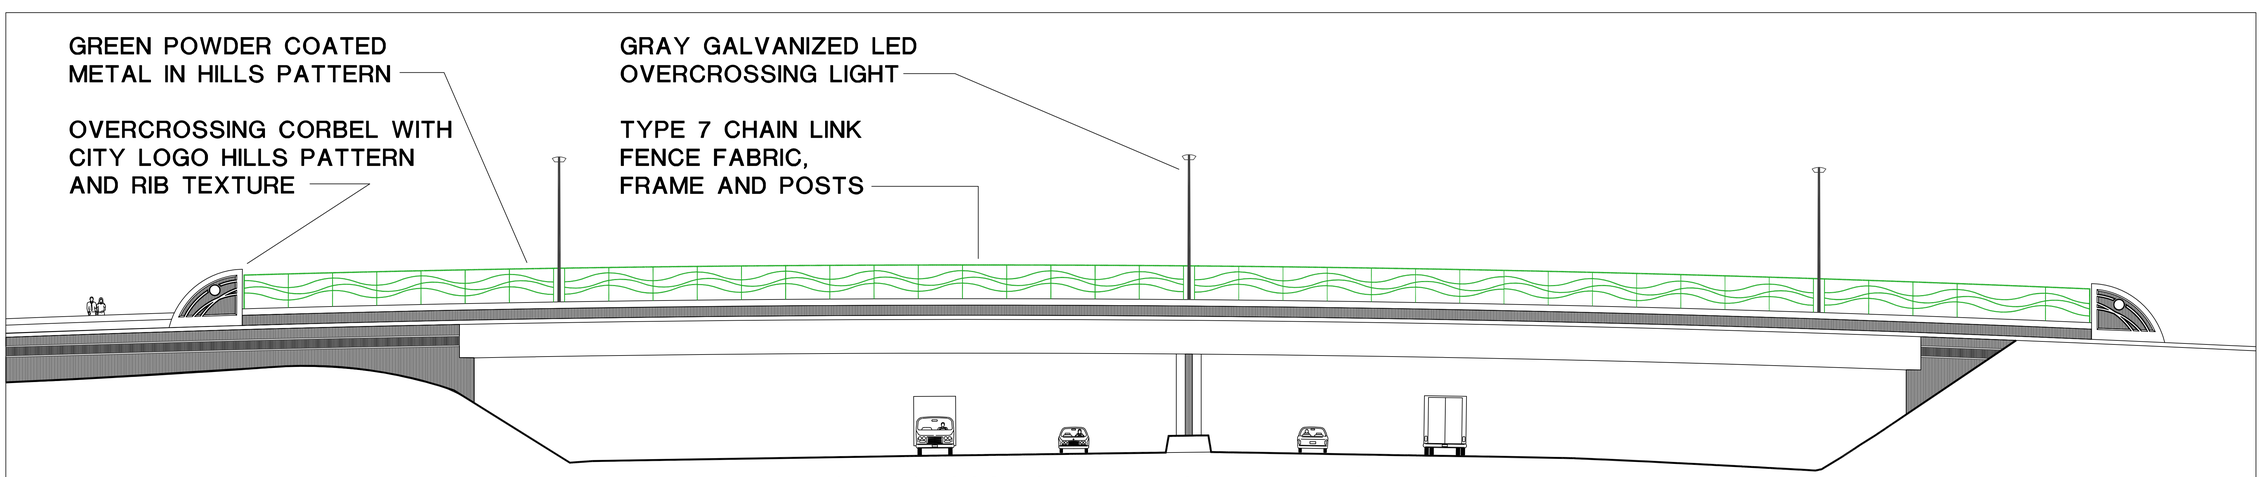

OVERCROSSING ELEVATION VIEW FROM HIGHWAY

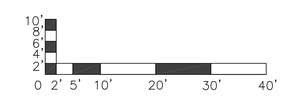

I-880 VIEW SOUTHBOUND DAVIS STREET OC - CHERRIES AND HILLS THEME