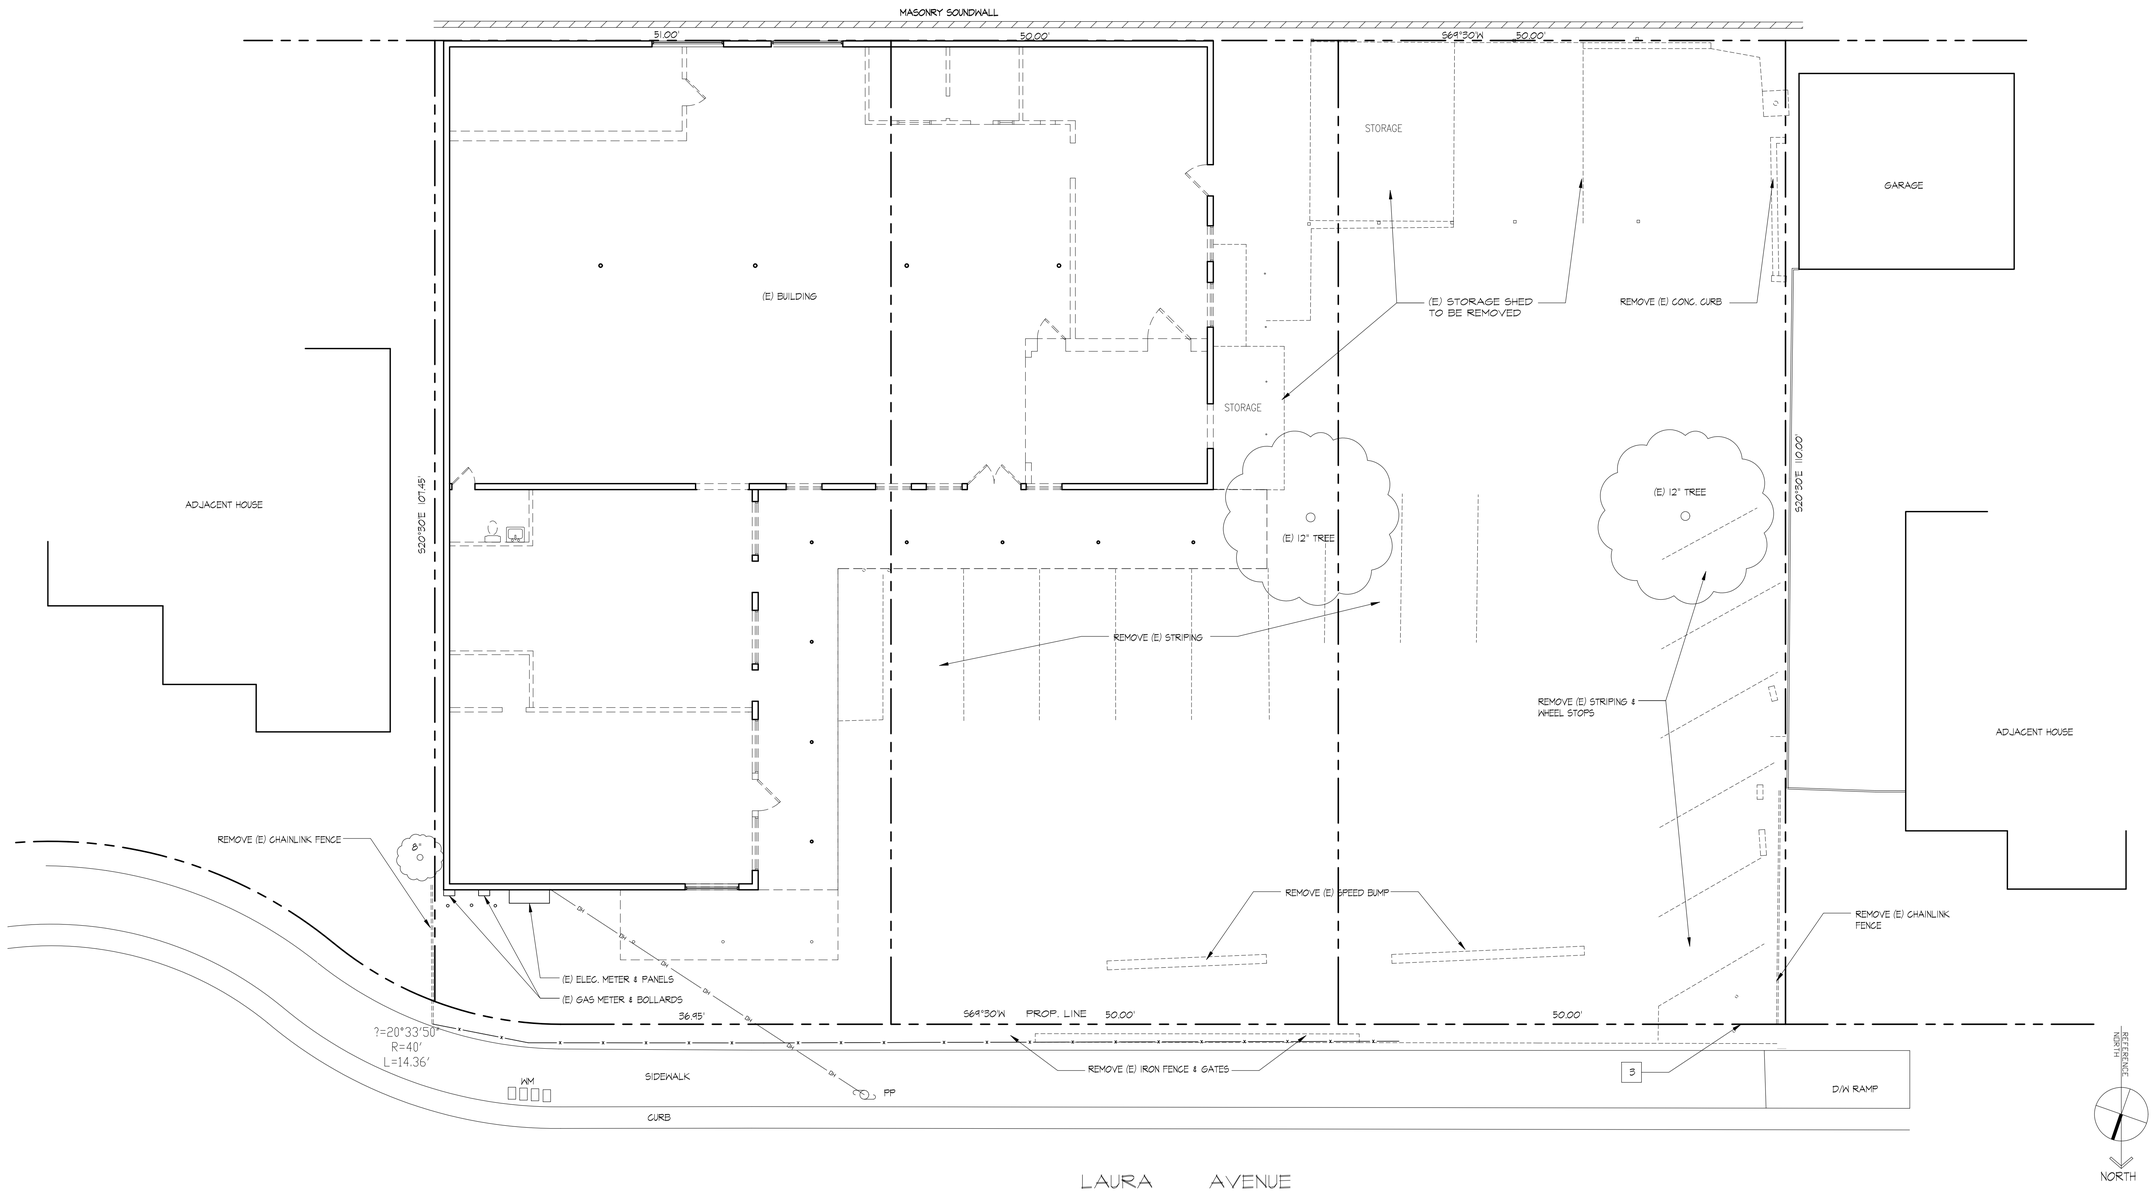

1 (E) SITE PLAN w/ DEMOLITION

1/8" = 1'-0"

MArch Design
Tel. 650.302.1987
Fax. 650.649.2927
20660 Stevens Creek
Blvd. #169
Cupertino, CA 95014
Architecture & Interior Design

REVISIONS

TENANT IMPROVEMENTS for
MING DANG CENTER
2015 LAURA AVENUE
SAN LEANDRO, CA 94577
APN: 477A-655-144-01

CLIENT

DATE 03/03/15

CHECKED

DRAWN MM

JOB NO.

(E) SITE PLAN
w/ DEMOLITION

A1.1