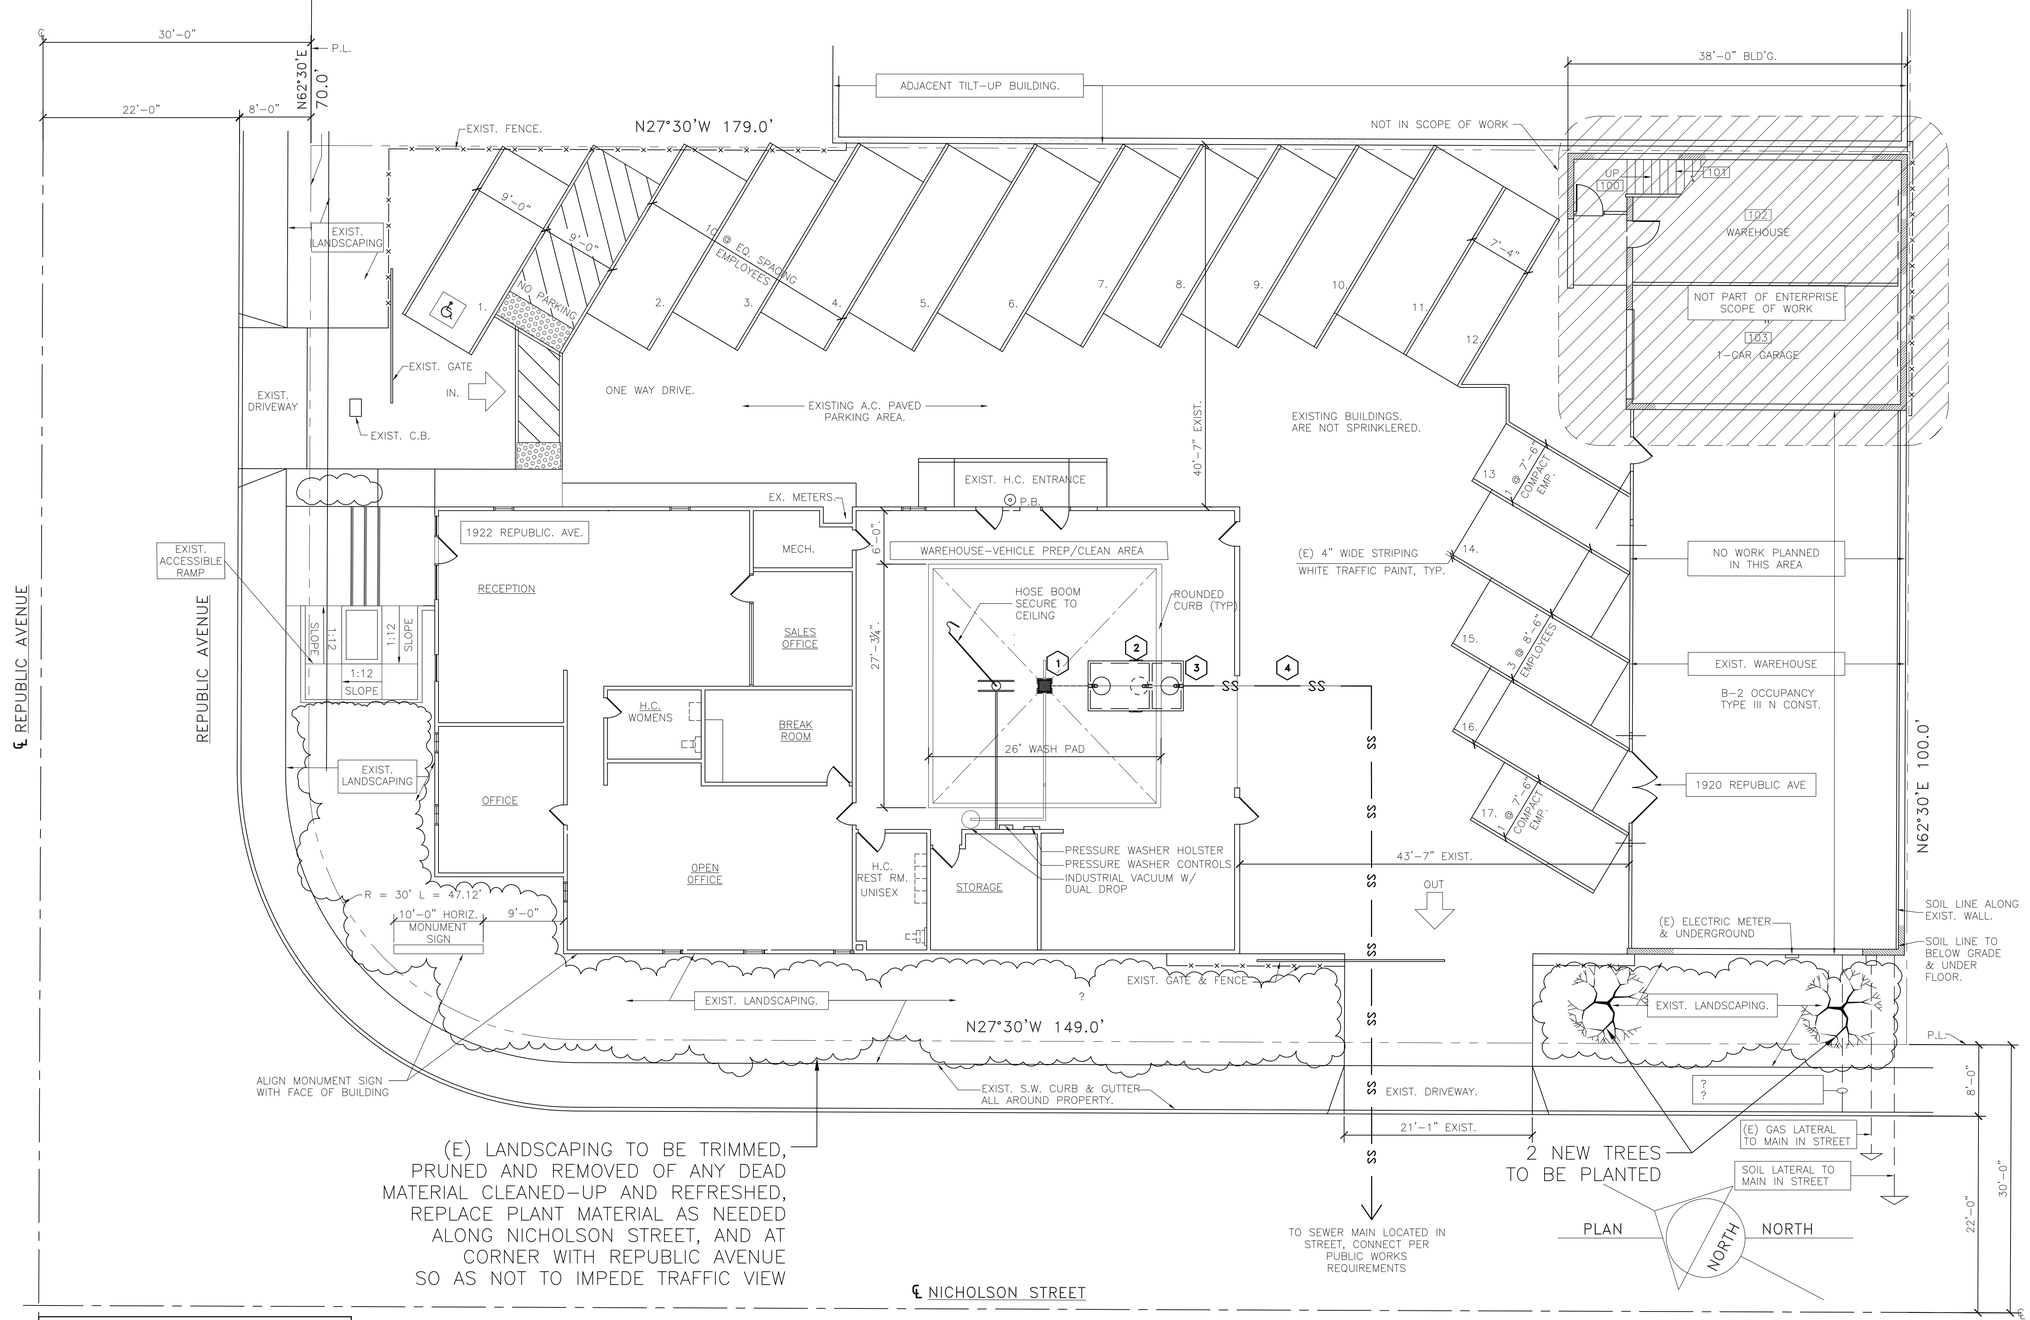

EQUIPMENT	
1	PRE-CAST CONCRETE, DRAIN INLET BOX, WITH TRAFFIC GRATE RECESSED 1/4" BELOW TOP OF WASH PAD.
2	JENSEN, MODEL JP1500EE-G, OR APPROVED EQUAL, 1500 GALLON SAND/OIL SEPARATOR.
3	PRE-CAST CONCRETE SUMP PIT FOR SUMP-PUMP, TO PUMP WATER TO S/S, WITH METAL TRAFFIC COVER LID.
4	NEW UNDERGROUND PIPING, PER USD REQUIREMENTS, TO DRAIN WASH WATER TO S/S AT EXISTING CLEAN-OUT.

site development plan

SCALE: 1/8" = 1'-0"

PLN17-0017
Exhibit C
June 1, 2017

REVIEWED BY
R.K. ASSOCIATES

HAYASHIDA ARCHITECTS
832 BANCROFT WAY
BERKELEY, CA 94710
(510) 428-2491
www.hayashida-architects.com

CONDITIONAL USE PERMIT
ENTERPRISE CAR RENTAL
1922 REBUBLIC AVENUE
SAN LEANDRO, CA

Enterprise rent-a-car

No.	Description	Date	By
	CLIENT REVIEW SET	04/04/17	CT
	CUP SUBMISSION SET	04/05/17	CT

SITE PLAN

Project number	17-4520-10
Date	
Drawn by	LF
Checked by	LF

A1.1