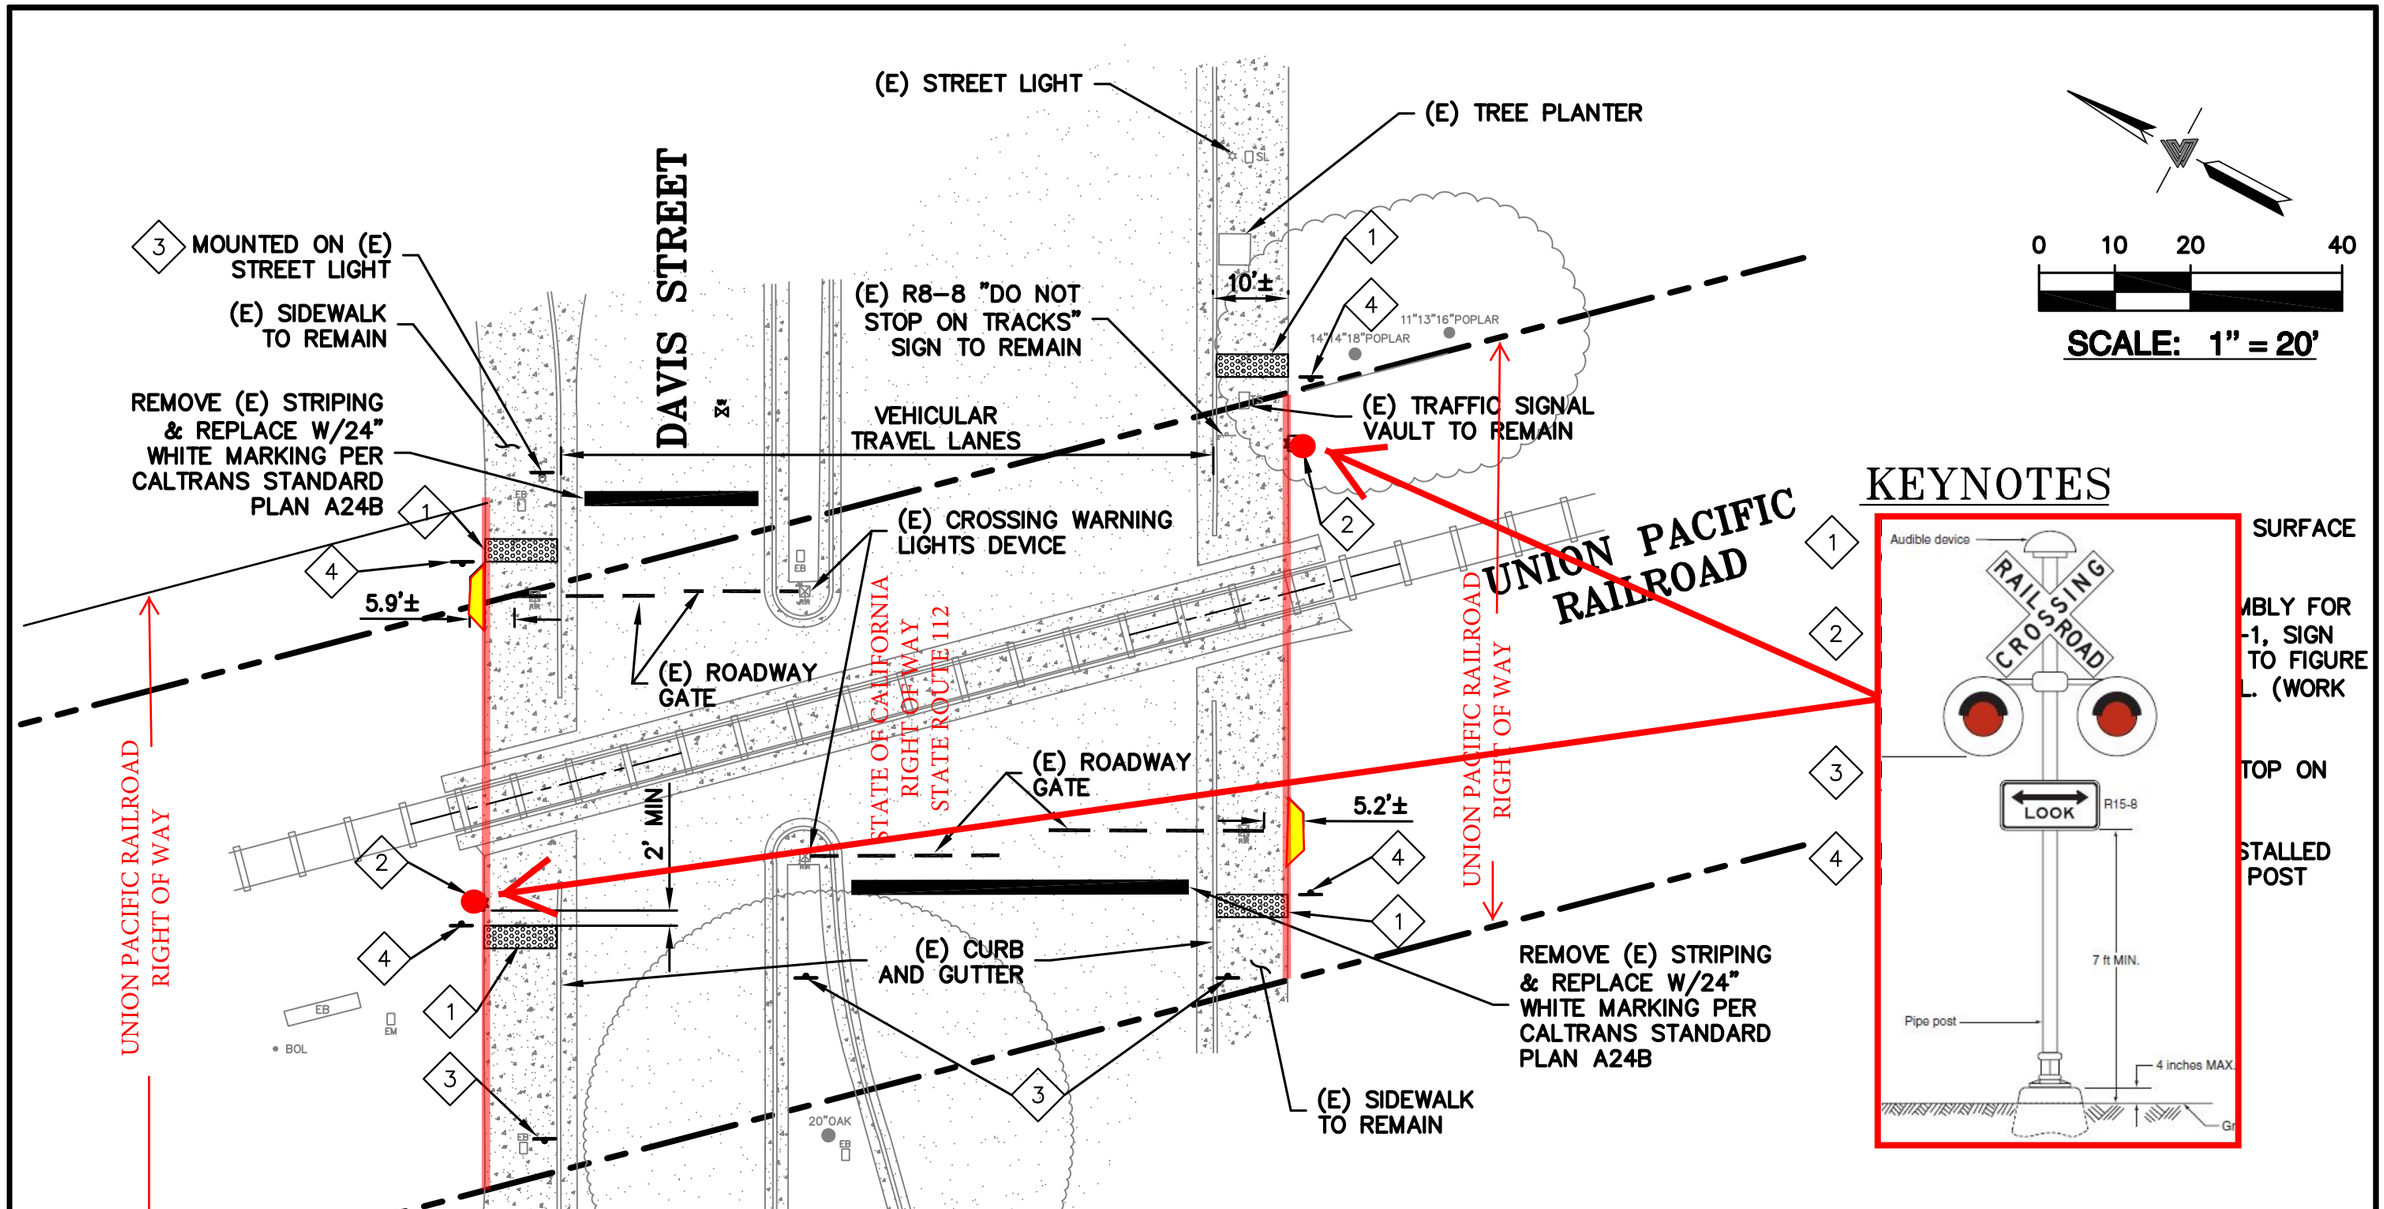

KEYNOTES

1 SURFACE

2 MBLY FOR -1, SIGN TO FIGURE L. (WORK

3 TOP ON

4 STALLED POST

Date 8-1-16
Scale 1" = 20'
Design By JC
Drawn By WM
Job No. 2140132

SAN LEANDRO TECH CAMPUS
DAVIS STREET CROSSING
DOT #749728V
SAN LEANDRO, CALIFORNIA

LEA & BRAZE ENGINEERING, INC.
CIVIL ENGINEERS • LAND SURVEYORS

BAY AREA REGION
2495 INDUSTRIAL PKWY WEST
HAYWARD, CALIFORNIA 94545
(P) (510) 887-4086
(F) (510) 887-3019

SACRAMENTO REGION
3017 DOUGLAS BLVD, # 300
ROSEVILLE, CA 95661
(P) (916)966-1338
(F) (916)797-7363

WWW.LEABRAZE.COM