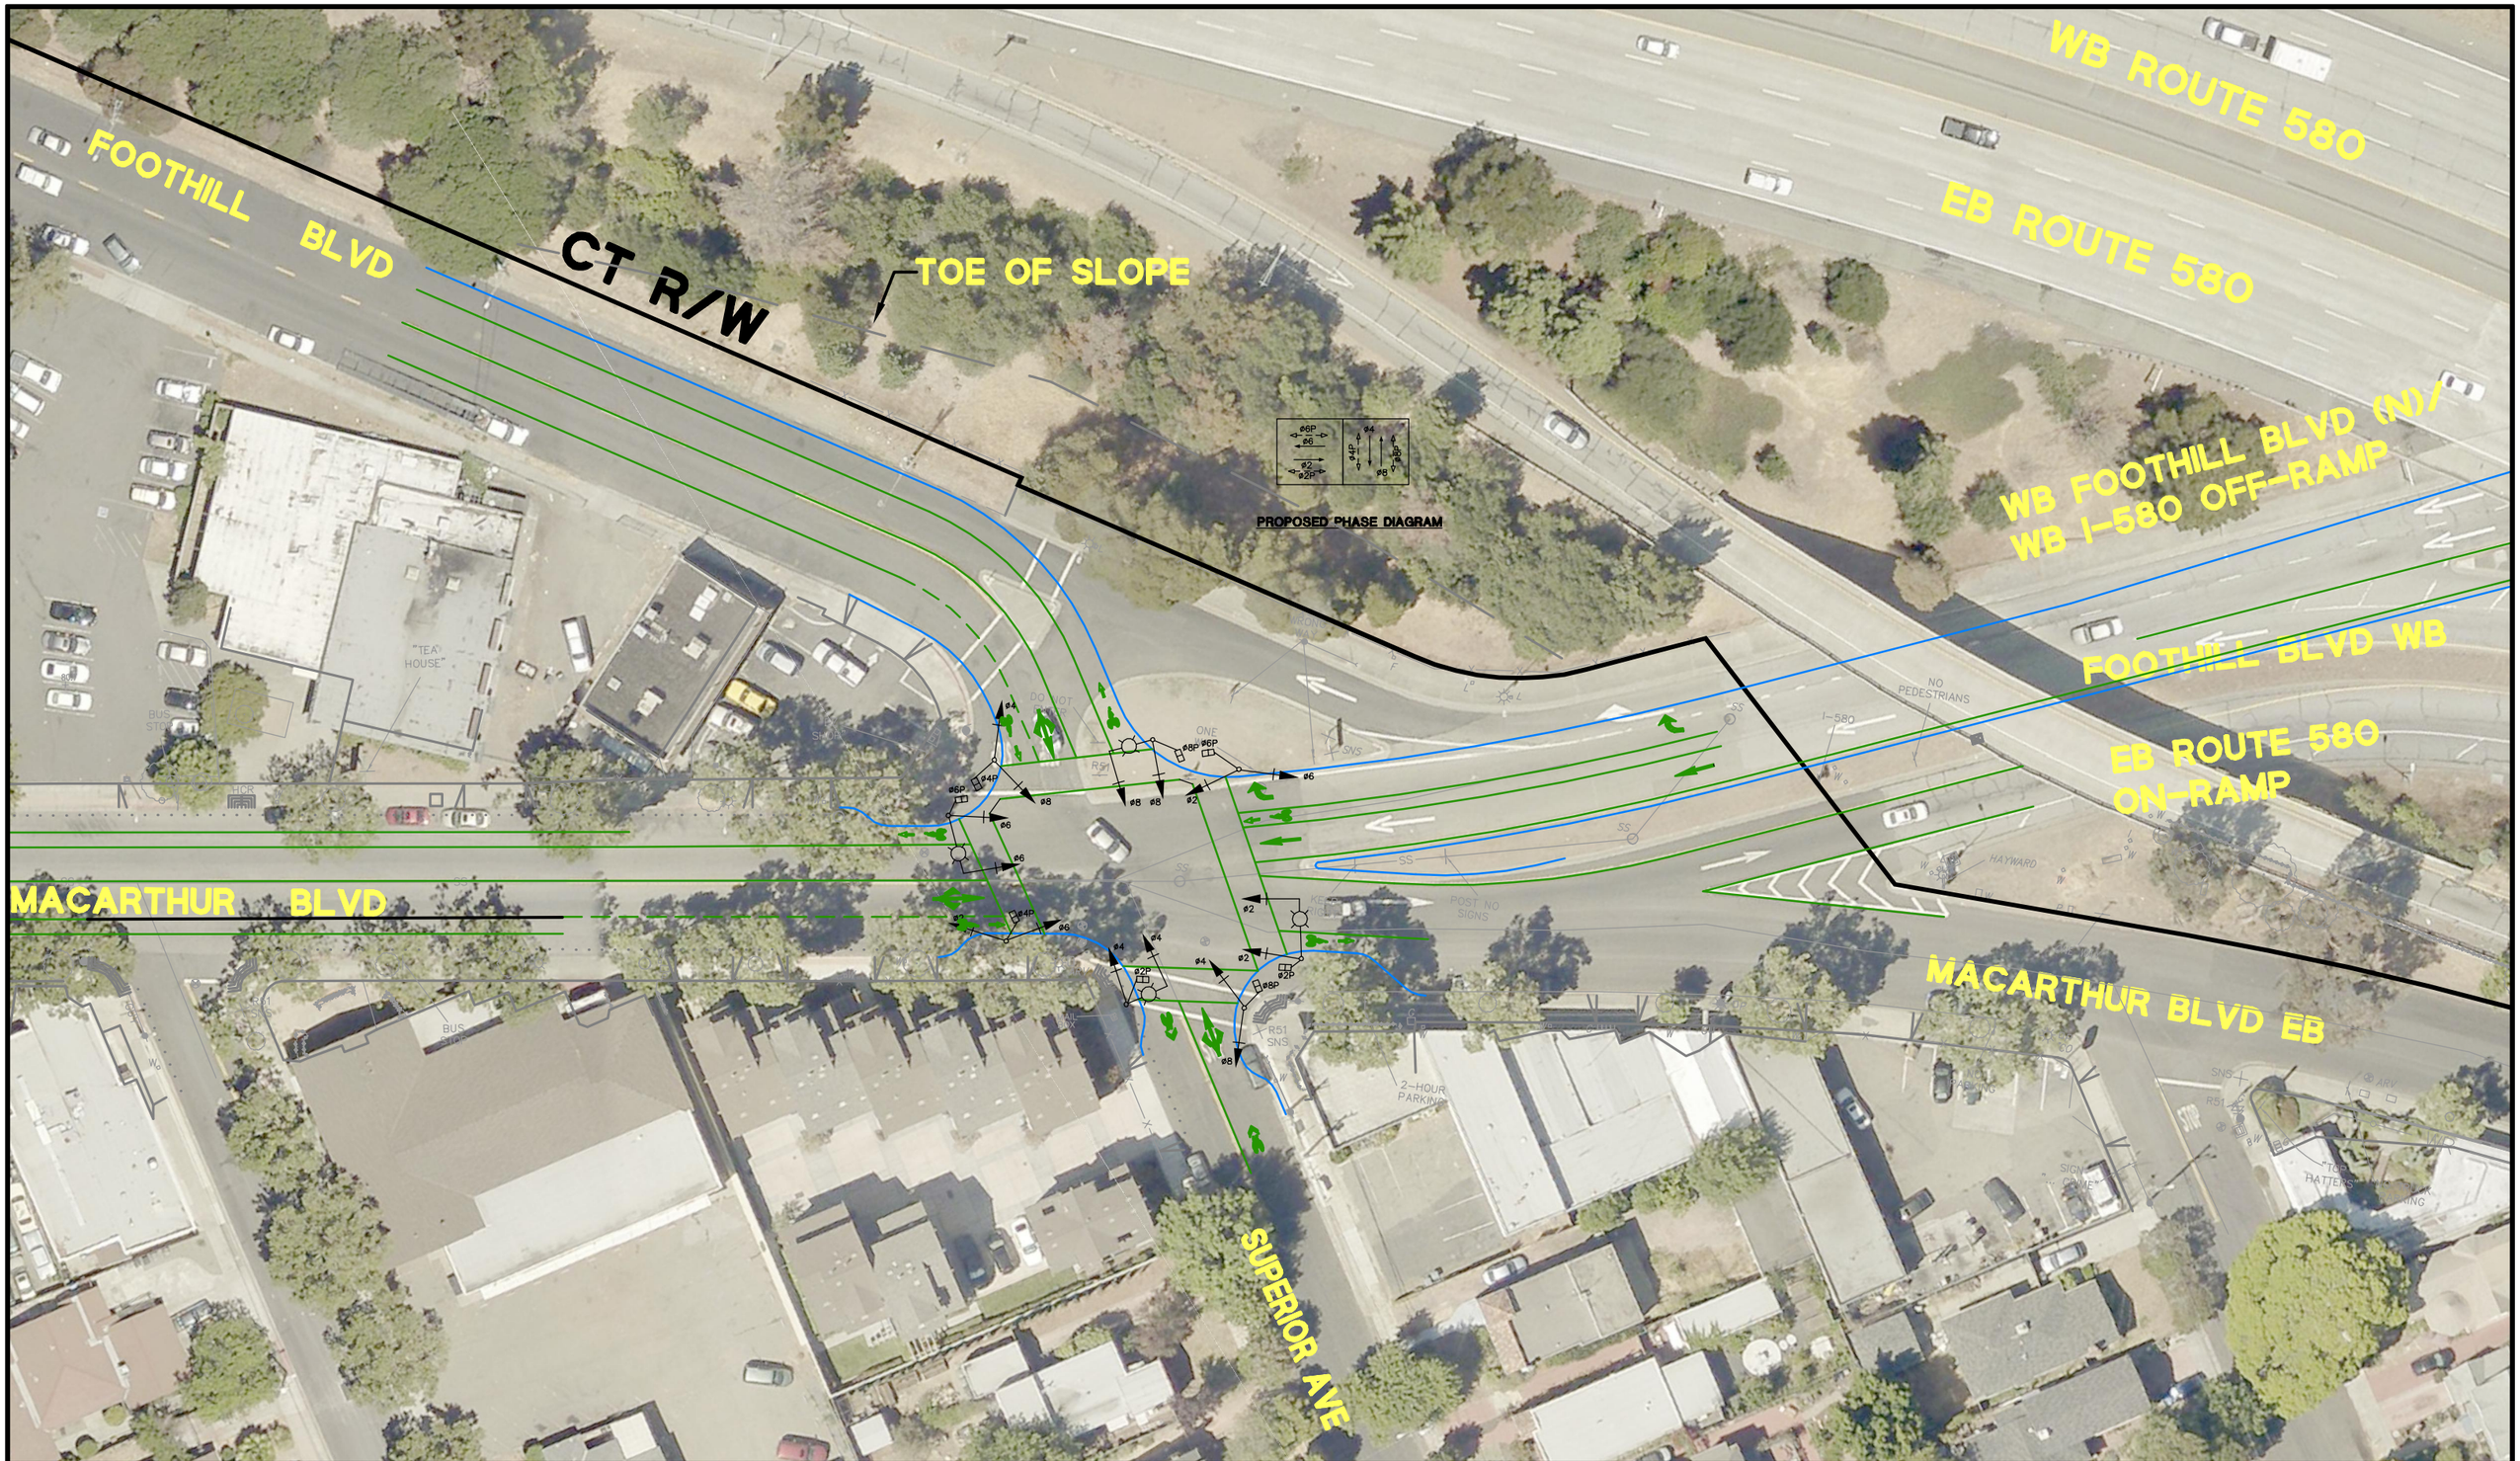

BkF

CITY OF SAN LEANDRO INCORPORATED 1872

MACARTHUR BOULEVARD TRAFFIC SIGNAL

EXHIBIT #3

IN THE CITY OF SAN LEANDRO, ALAMEDA COUNTY, CALIFORNIA

DRAFT

MAY 2017